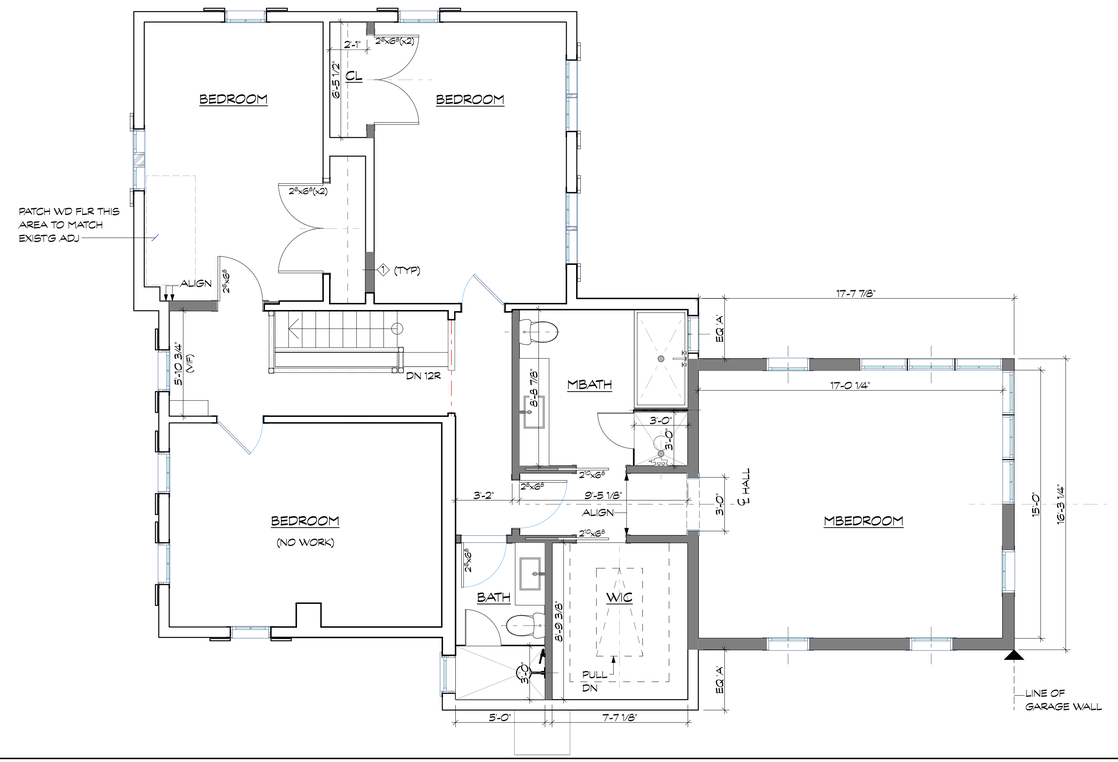

2 SECOND FLOOR
SCALE: 1/4" = 1'-0"

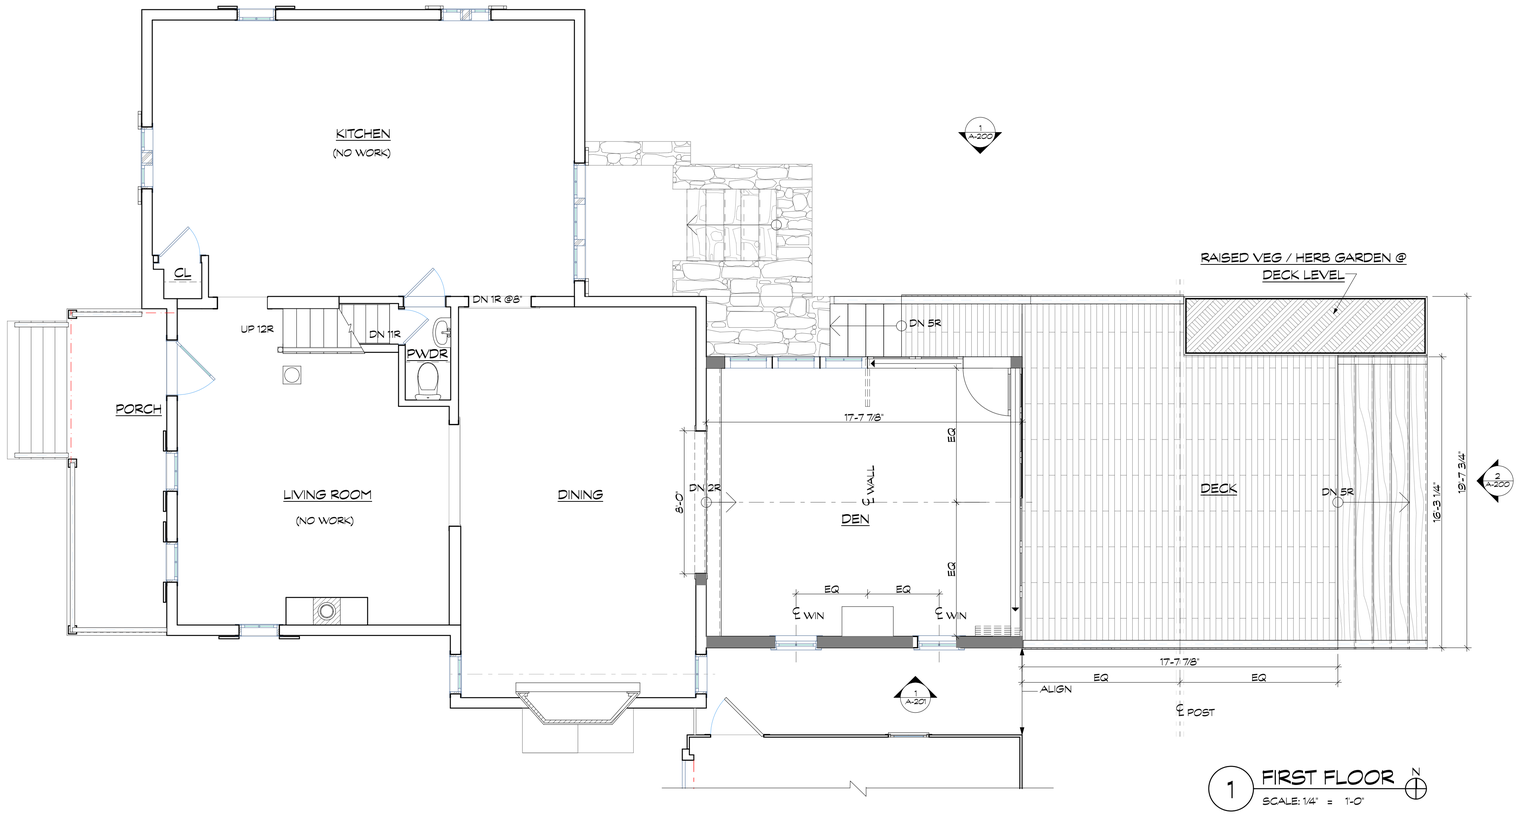

1 FIRST FLOOR
SCALE: 1/4" = 1'-0"

LEGEND

- EXISTING PARTITION TO REMAIN
- NEW PARTITION
- EXISTING DOOR TO REMAIN
- NEW DOOR
- NEW ROOF (SHINGLE)
- NEW ROOF (EPDM)

S&Co
Architecture + Design
41A No. Broadway Nyack NY 10960
I scoarch.com T 845 353.1112

ALL RIGHTS, TITLE AND INTEREST IN THE DESIGN, DRAWINGS & ANY SPECIFICATIONS AS INSTRUMENTS OF SERVICE ARE & SHALL REMAIN THE PROPERTY OF S&CO | ARCHITECTURE + DESIGN, WHETHER OR NOT THE PROJECT IS COMMENCED. EXECUTED OR COMPLETED. DESIGN, DRAWINGS & SPECIFICATIONS CONTAINED IN THIS SET SHALL NOT BE MADE AVAILABLE TO OR USED BY ANY PERSON OR ENTITY, EXCEPT IN FURTHERANCE OF THIS PROJECT, WITHOUT THE PRIOR WRITTEN CONSENT OF S&CO | ARCHITECTURE + DESIGN.

HUNN / UNDERWOOD RESIDENCE

325 NORTH BROADWAY | NYACK NEW YORK

MARK	DATE	DESCRIPTION
	20-APR-2021	NYACK ARB
	18-MAY-2021	NYACK ARB

FLOOR PLANS

SCALE AS NOTED

A-100

S&CO. # 1902