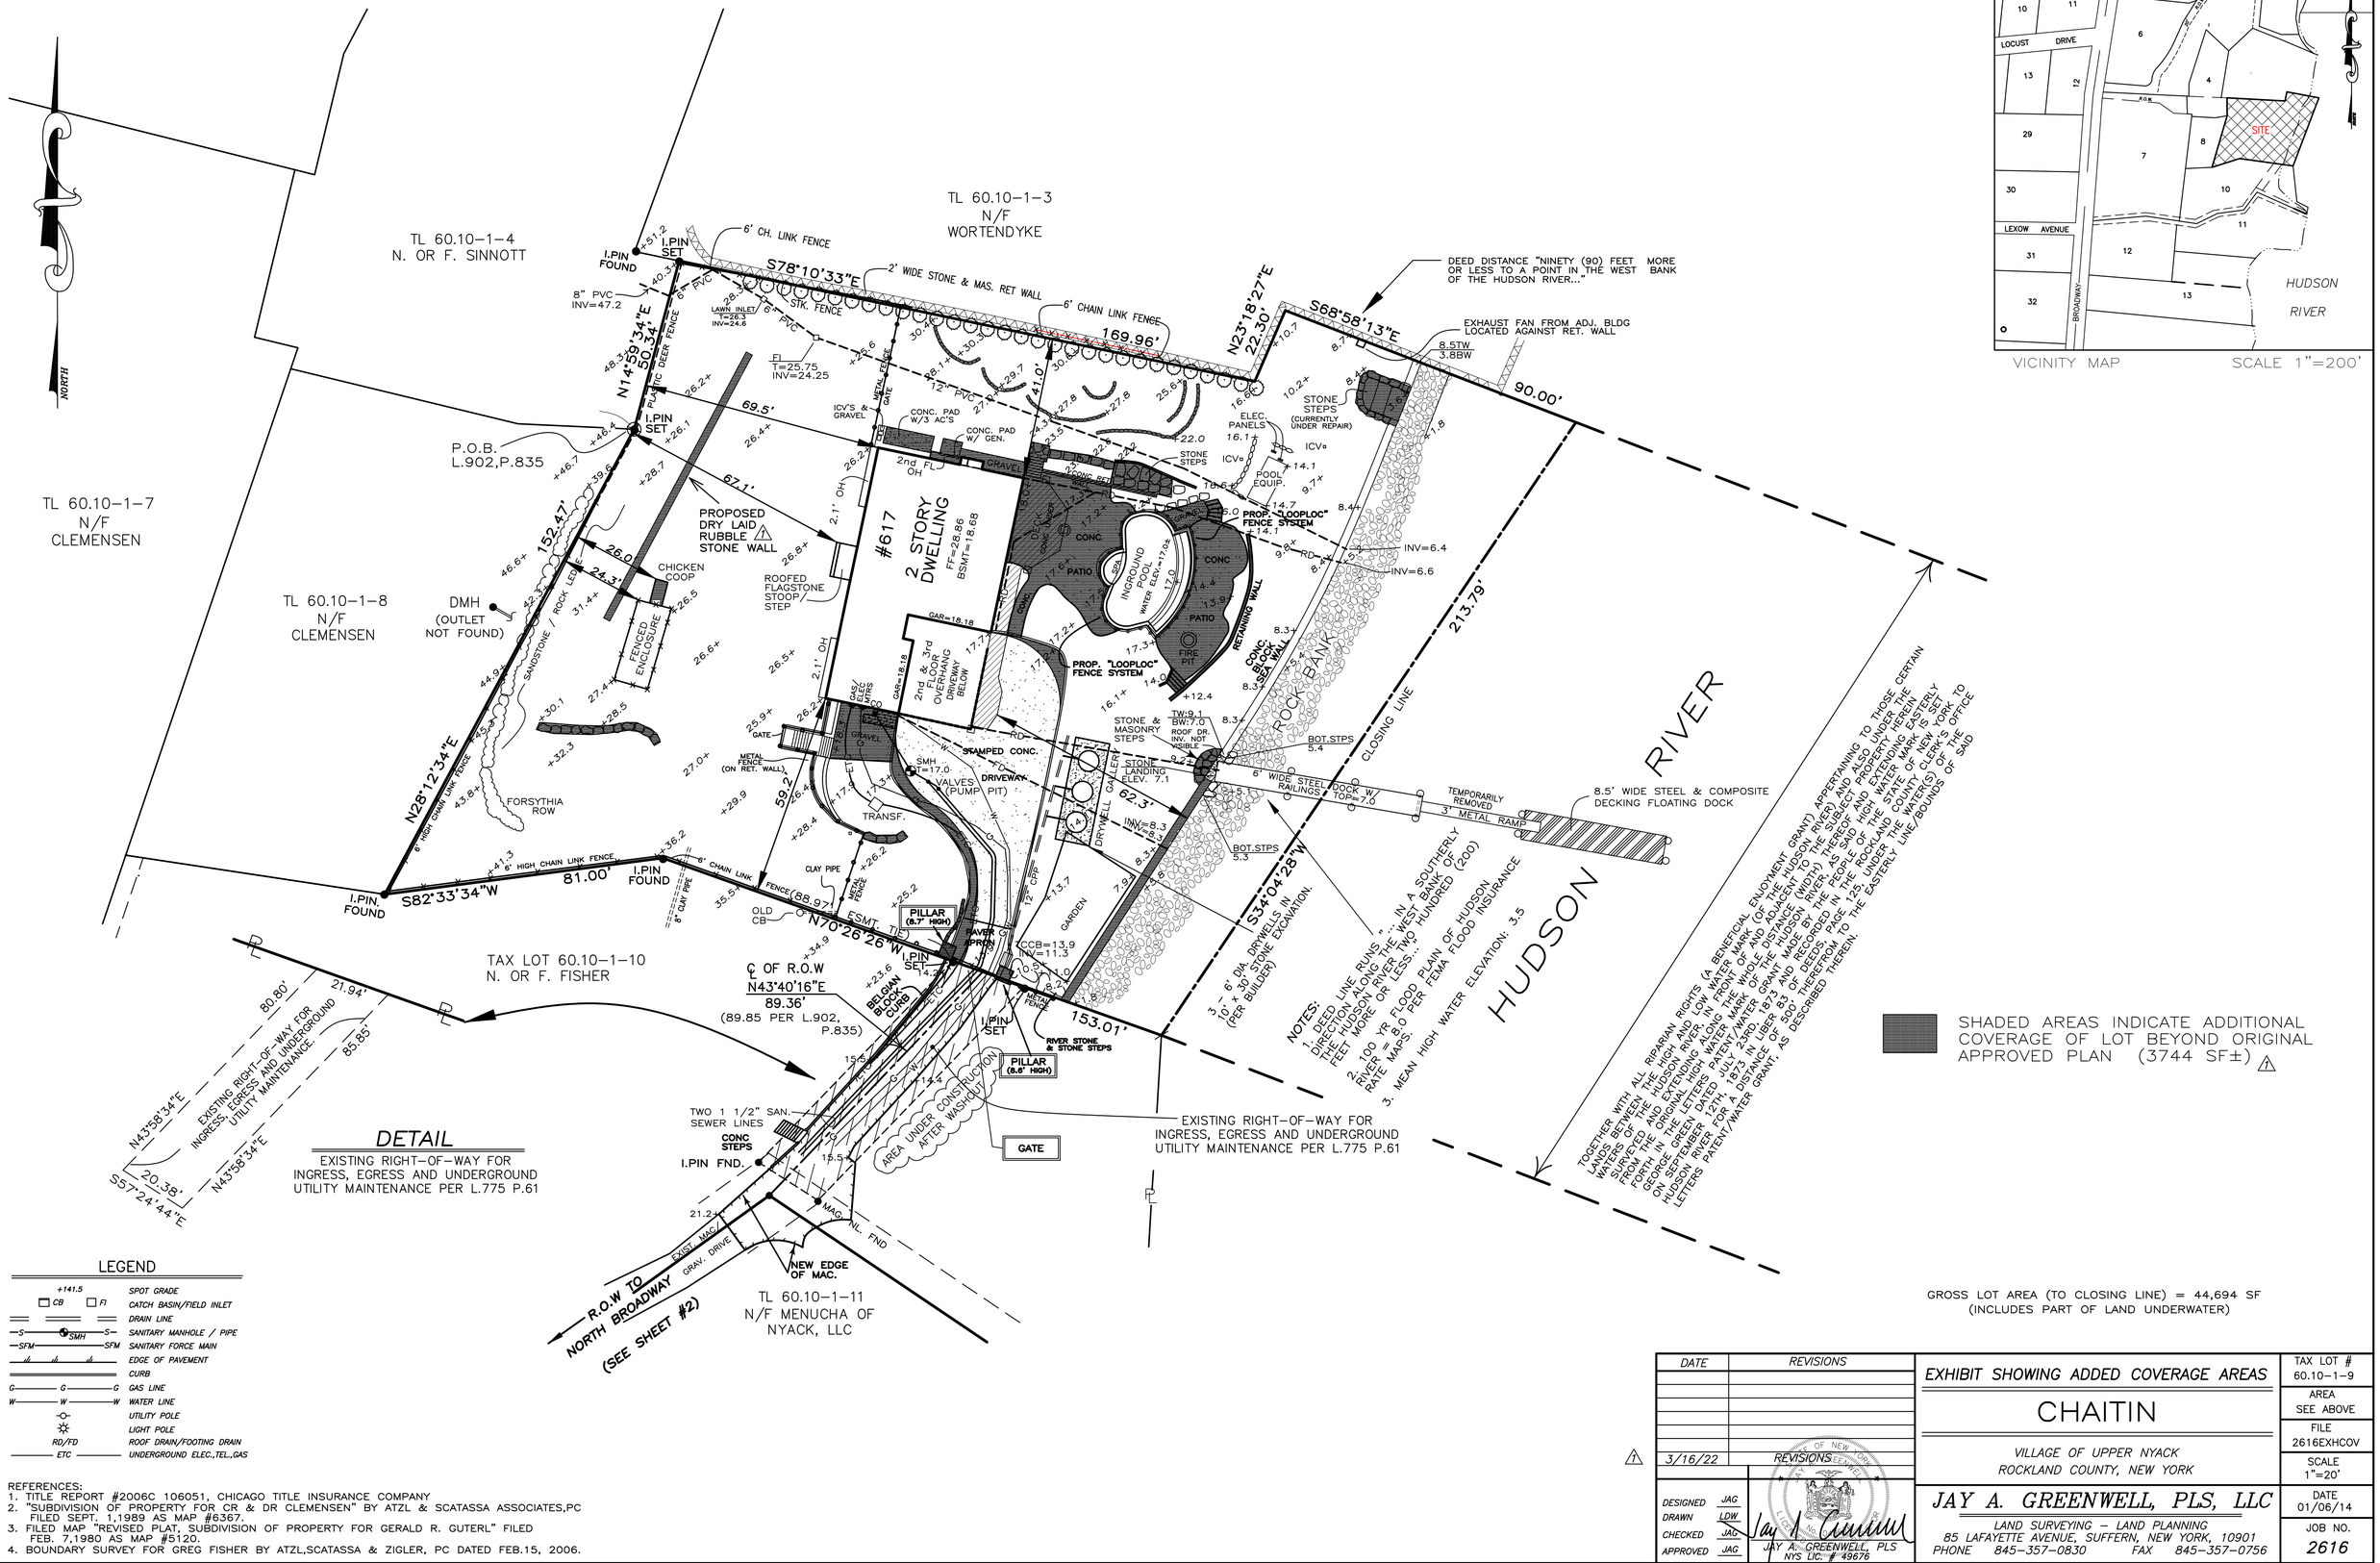

DATE	REVISIONS
3/16/22	⚠ REVISIONS

EXHIBIT SHOWING ADDED COVERAGE AREAS

CHAITIN

VILLAGE OF UPPER NYACK
ROCKLAND COUNTY, NEW YORK

DESIGNED JAG
DRAWN LDW
CHECKED JAG
APPROVED JAG

JAY A. GREENWELL, PLS, LLC
LAND SURVEYING – LAND PLANNING
85 LAFAYETTE AVENUE, SUFFERN, NEW YORK, 10901
PHONE 845–357–0830 FAX 845–357–0756
JAY A. GREENWELL, PLS
NYS LIC. # 49676

TAX LOT #	60.10–1–9
AREA	SEE ABOVE
FILE	2616EXHCOV
SCALE	1"=20'
DATE	01/06/14
JOB NO.	2616